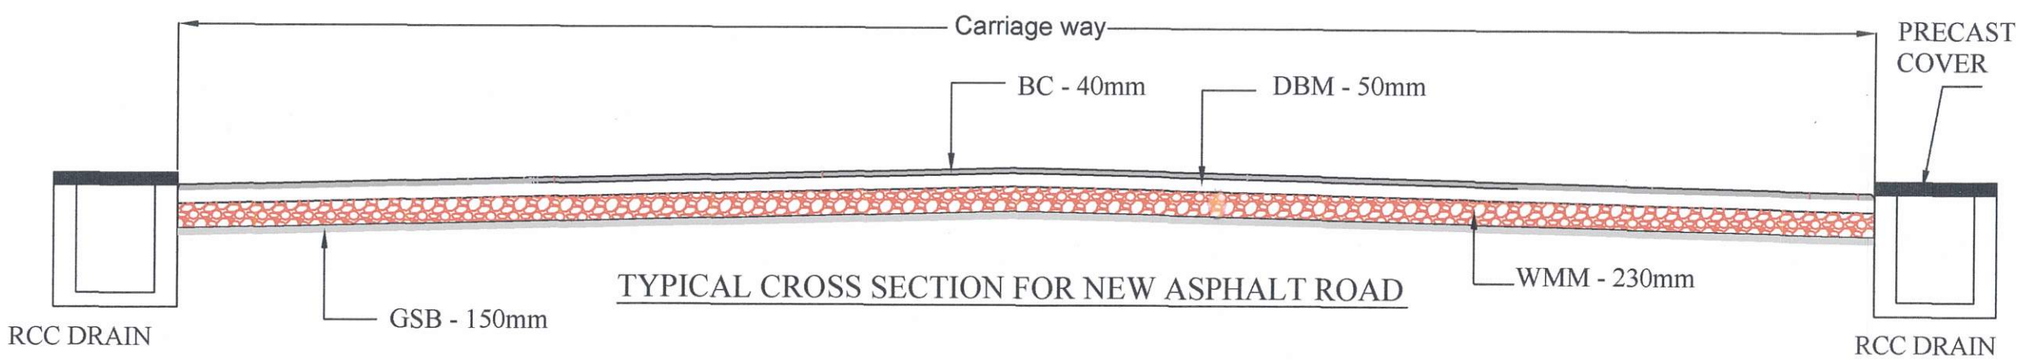

TYPICAL CROSS SECTION FOR NEW ASPHALT ROAD

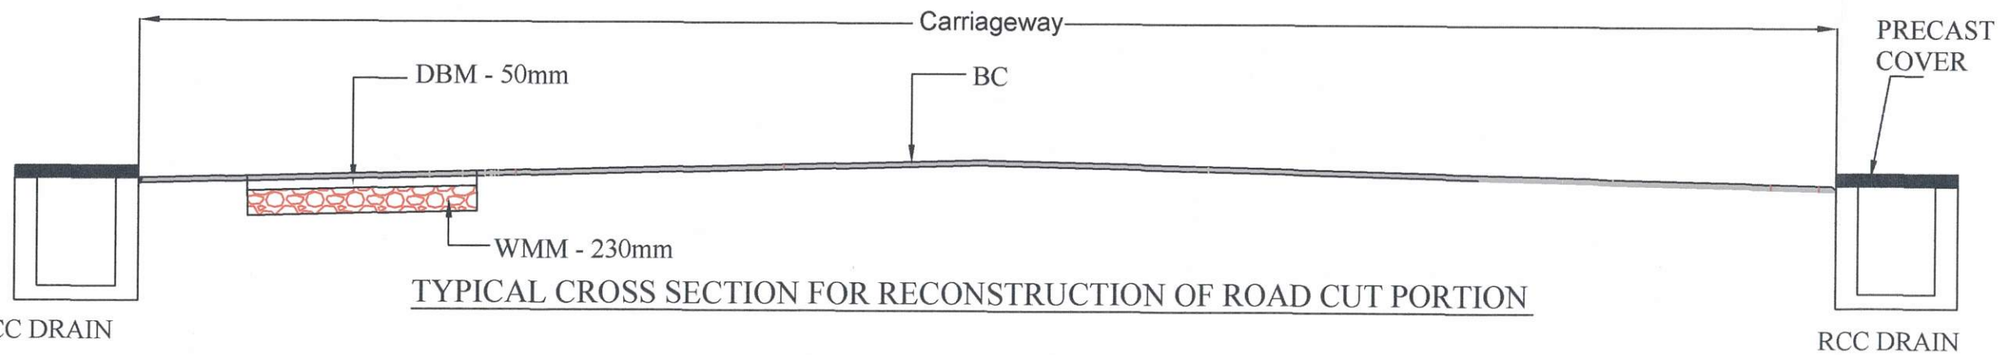

TYPICAL CROSS SECTION FOR RECONSTRUCTION OF ROAD CUT PORTION

1) Do Not Scale The drawing
2) All the Dimensions Are In MM

RUDRAPRASAD CONSULTANTS BANGALORE

REV No	REV DATE	REMARKS
-	-	-

RUDRAPRASAD CONSULTANTS
STRUCTURAL ENGINEERS, ARCHITECTS
& PROJECT MANAGEMENT CONSULTANTS
No. 3 7th MAIN,
MALLESWARAM BANGALORE-560003
Ph : 23444801
Mob : 91-9448227083,91-9972924526
E-mail: rudraprasad3@rediffmail.com
Web: www.arkstructure.com

PROJECT	Consultancy Service for Detailed Project Report, Field Survey, General Report, Basic Drawing, Technical Report, Detailed Drawing, Detailed Cost Estimate for Package No. 06 (Package Consists of 14 Works)"
CLIENT	B.B.M.P
TITLE	TYPICAL CROSS SECTION OF ASPHALT ROAD
DESIGN	R. KARTHIK RECHAN B.E, M.S(U.S.A)
CHECKED	R. RUDRAPRASAD M.E, PgDBA, FIV, FE
DRAWN	AUNAKSHI.P
SCALE	NTS
REV.	R0

Assistant Executive Engineer
Vidyaranyapura Sub Division
B.B.M.P, Bangalore - 97

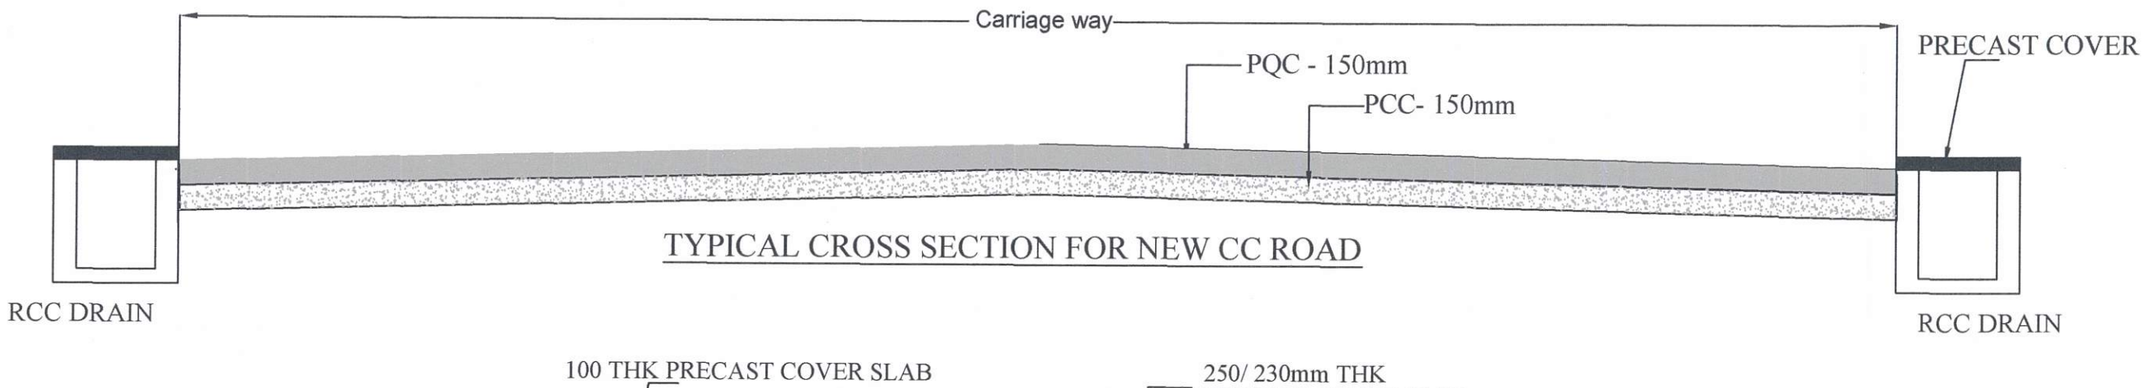

TYPICAL CROSS SECTION FOR NEW CC ROAD

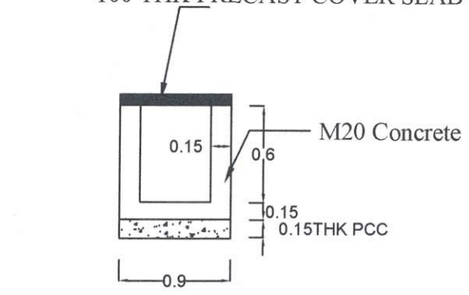

TYPICAL CROSS SECTION OF RCC DRAIN

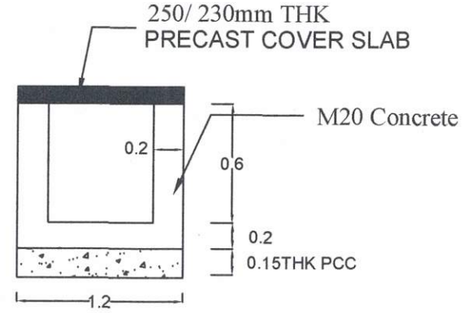

TYPICAL CROSS SECTION OF CULVERT

1) Do Not Scale The drawing
2) All the Dimensions Are In MM

RUDRAPRASAD CONSULTANTS BANGALORE

REV No	REV DATE	REMARKS
-	-	-

RUDRAPRASAD CONSULTANTS
STRUCTURAL ENGINEERS, ARCHITECTS
& PROJECT MANAGEMENT CONSULTANTS
No. 3 7th MAIN,
MALLESWARAM BANGALORE-560003
Ph : 23444601
Mob : 91-9448227063,91-9972924526
E-mail: rudraprasad3@rediffmail.com
Web: www.arkitecture.com

PROJECT	Consultancy Service for Detailed Project Report, Field Survey, General Report, Basic Drawing, Technical Report, Detailed Drawing, Detailed Cost Estimate for Package No. 06 (Package Consists of 14 Works)"
CLIENT	B.B.M.P
TITLE	TYPICAL CROSS SECTION OF C C ROAD
DESIGN	R. KARTHIK RECHAN B.E, M.S(U.S.A)
CHECKED	R. RUDRAPRASAD M.E, P.G(IISc), F.I.V., F.I.E
DRAWN	AISHWARYA V
SCALE	NTS
REV.	R0

Assistant Executive Engineer
Vidyaranyapura Sub Division
B.B.M.P, Bangalore - 97